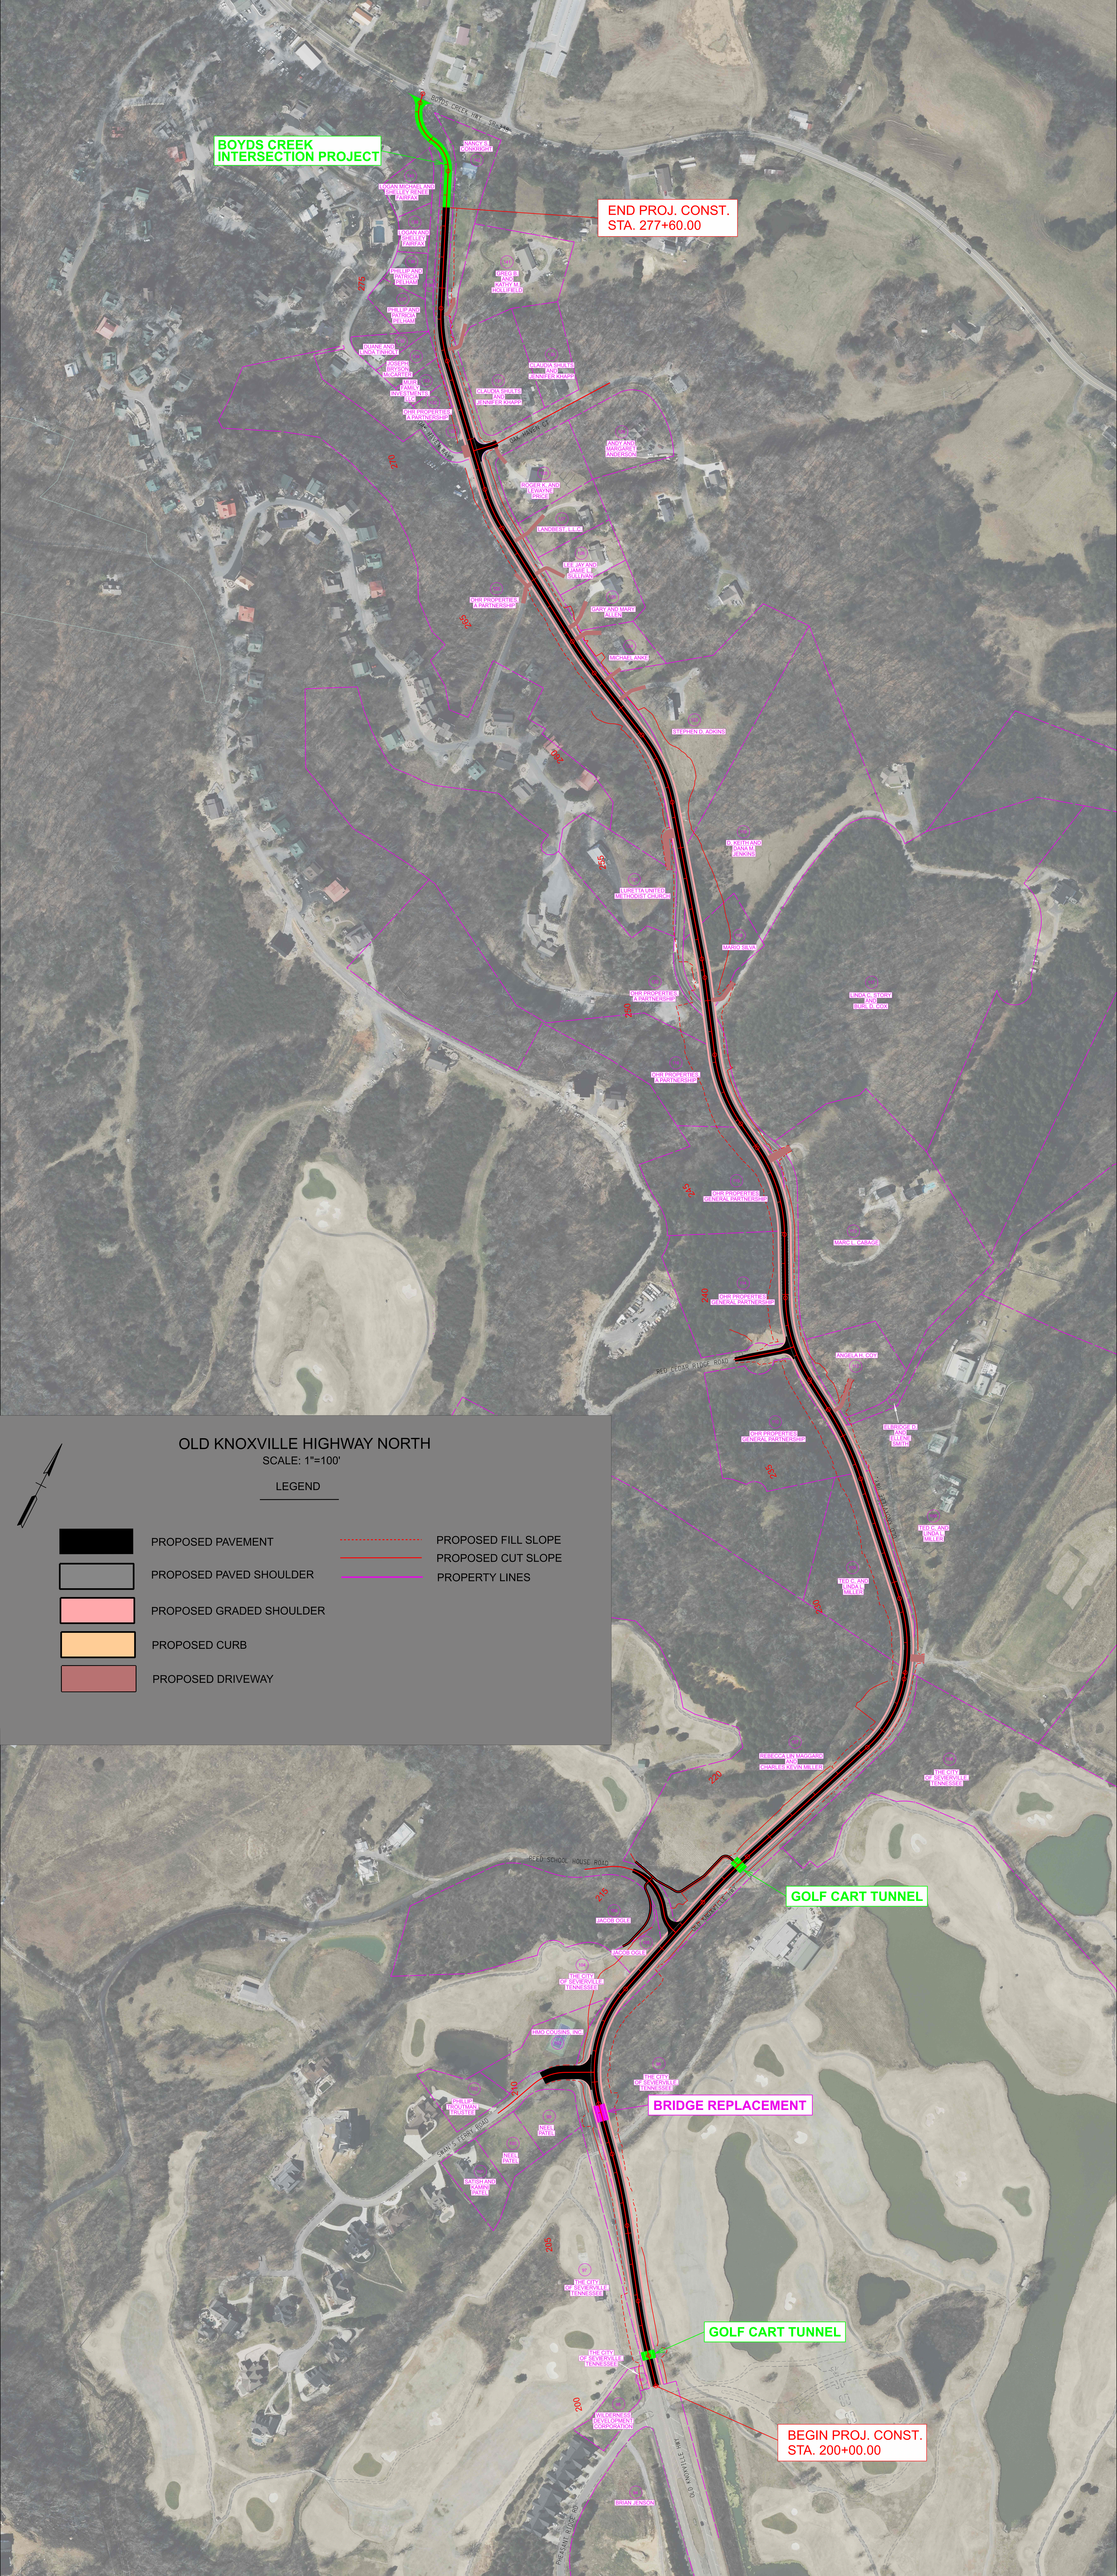

BOYDS CREEK INTERSECTION PROJECT
END PROJ. CONST. STA. 277+60.00
GOLF CART TUNNEL
BRIDGE REPLACEMENT
GOLF CART TUNNEL
BEGIN PROJ. CONST. STA. 200+00.00
OLD KNOXVILLE HIGHWAY NORTH
SCALE: 1"=100'
LEGEND
PROPOSED PAVEMENT
PROPOSED PAVED SHOULDER
PROPOSED GRADED SHOULDER
PROPOSED CURB
PROPOSED DRIVEWAY
PROPOSED FILL SLOPE
PROPOSED CUT SLOPE
PROPERTY LINES