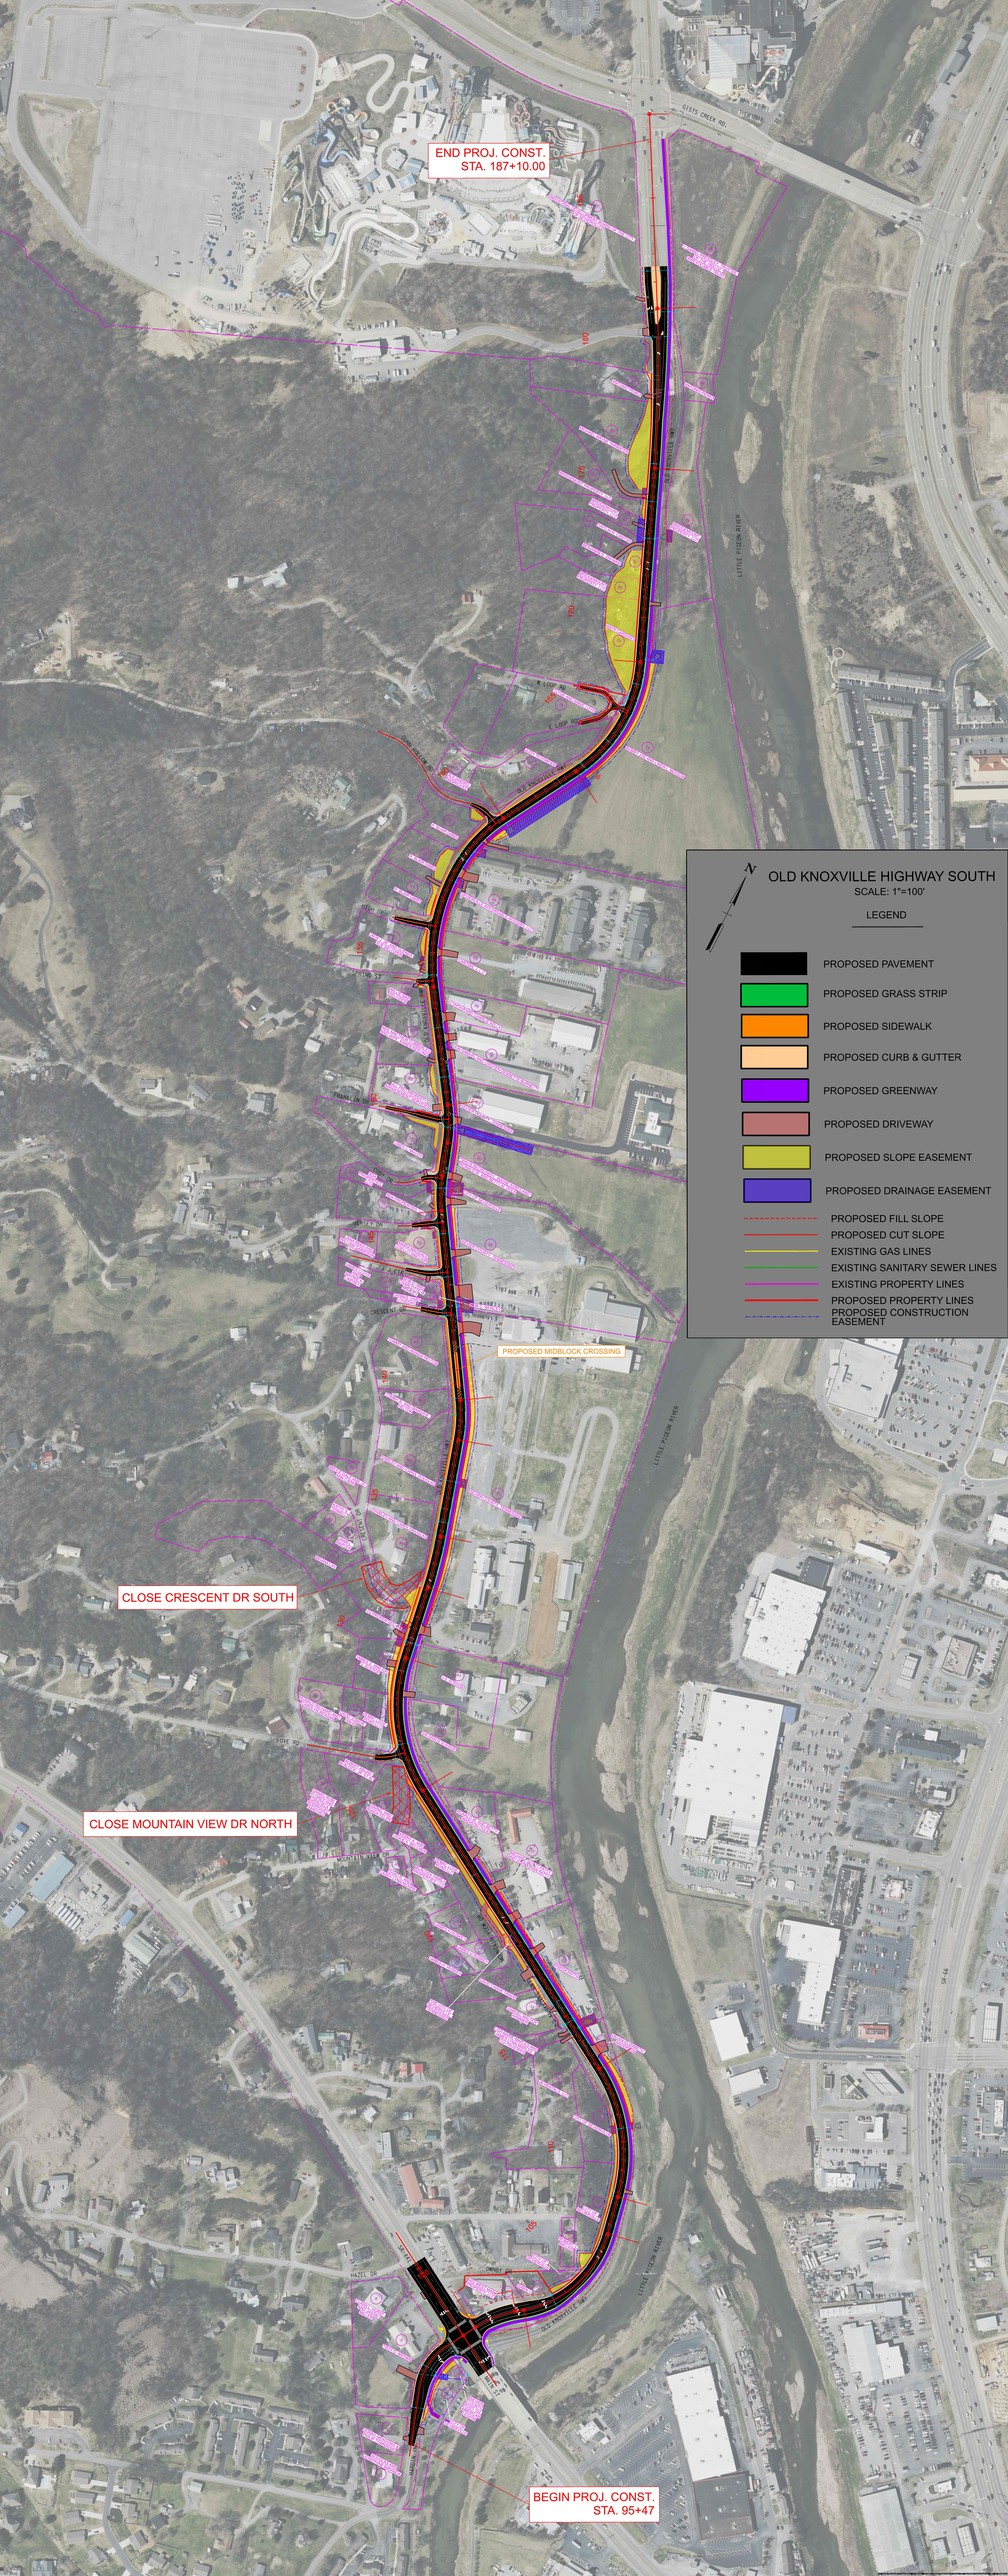

END PROJ. CONST.
STA. 187+10.00
CLOSE CRESCENT DR SOUTH
CLOSE MOUNTAIN VIEW DR NORTH
BEGIN PROJ. CONST.
STA. 95+47
PROPOSED MIDBLOCK CROSSING
OLD KNOXVILLE HIGHWAY SOUTH
SCALE: 1"=100'
LEGEND
PROPOSED PAVEMENT
PROPOSED GRASS STRIP
PROPOSED SIDEWALK
PROPOSED CURB & GUTTER
PROPOSED GREENWAY
PROPOSED DRIVEWAY
PROPOSED SLOPE EASEMENT
PROPOSED DRAINAGE EASEMENT
PROPOSED FILL SLOPE
PROPOSED CUT SLOPE
EXISTING GAS LINES
EXISTING SANITARY SEWER LINES
EXISTING PROPERTY LINES
PROPOSED PROPERTY LINES
PROPOSED CONSTRUCTION EASEMENT
LITTLE PIGEON RIVER
SISTS CREEK RD
SR-66